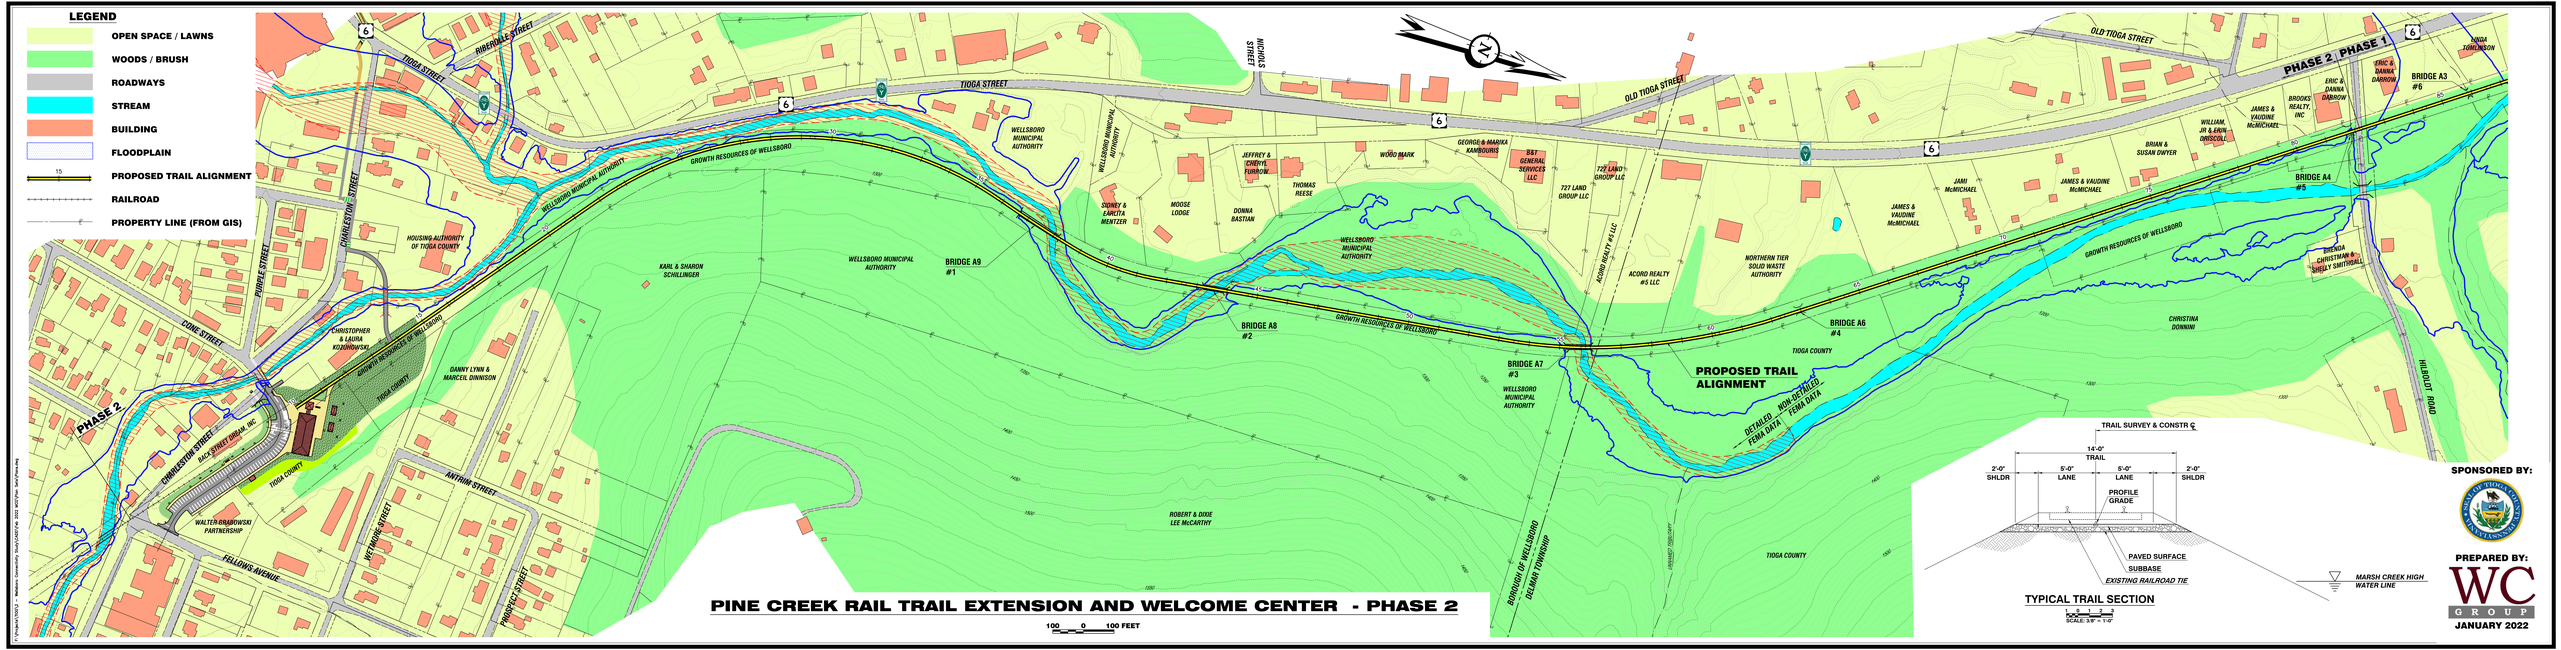
LEGEND
OPEN SPACE / LAWNS
WOODS / BRUSH
ROADWAYS
STREAM
BUILDING
FLOODPLAIN
PROPOSED TRAIL ALIGNMENT
RAILROAD
PROPERTY LINE (FROM GIS)
PHASE 2
PHASE 1
TIOGA STREET
OLD TIOGA STREET
RIBERDALE STREET
NICHOLS STREET
CHARLESTON STREET
RUPPLE STREET
DUNE STREET
ANFINN STREET
WETMORE STREET
PROSPECT STREET
FELLOWS AVENUE
HILDLOT ROAD
GROWTH RESOURCES OF WELLSBORO
WELLSBORO MUNICIPAL AUTHORITY
HOUSING AUTHORITY OF TIOGA COUNTY
KARL & SHARON SCHILLINGER
BRIDGE A9 #1
BRIDGE A8 #2
BRIDGE A7 #3
BRIDGE A6 #4
BRIDGE A4 #5
BRIDGE A3 #6
SIDNEY & LAROTA MEATZER
MOOSE LODGE
DONNA BASTIAN
THOMAS REESE
JEFFREY & CHERYL FURROW
WOOD MARK
GEORGE & MARIKA KAMBOURIS
B&T GENERAL SERVICES LLC
727 LAND GROUP LLC
ACORD REALTY #5 LLC
NORTHERN TIER SOLID WASTE AUTHORITY
JAMES & VAUDINE McMICHAEL
JAMI McMICHAEL
BRIAN & SUSAN DWYER
WILLIAM, JR & ERIN DIRSCOLL
BROOKS REALTY, INC
ERIC & DANNA DARROW
BRENDA CHRISTMAN & SHELLY SMITHGALL
CHRISTINA DONNINI
LINDA TOMLINSON
CHRISTOPHER & LAURA KUZDRAWSKI
DANNY LYNN & MARCEIL DINNISON
BACK STREET DRIVE, INC.
WALTER GRABOWSKI PARTNERSHIP
ROBERT & DIXIE LEE McCARTHY
BOROUGH OF WELLSBORO
DELMAR TOWNSHIP
TIOGA COUNTY
PROPOSED TRAIL ALIGNMENT
DETAILED FEMA DATA
NON-DETAILED FEMA DATA
PINE CREEK RAIL TRAIL EXTENSION AND WELCOME CENTER - PHASE 2
100 0 100 FEET
TRAIL SURVEY & CONSTR ℄
14'-0" TRAIL
2'-0" SHLDR
5'-0" LANE
5'-0" LANE
2'-0" SHLDR
PROFILE GRADE
PAVED SURFACE
SUBBASE
EXISTING RAILROAD TIE
MARSH CREEK HIGH WATER LINE
TYPICAL TRAIL SECTION
SCALE: 3/8" = 1'-0"
SPONSORED BY:
PREPARED BY:
WC GROUP
JANUARY 2022

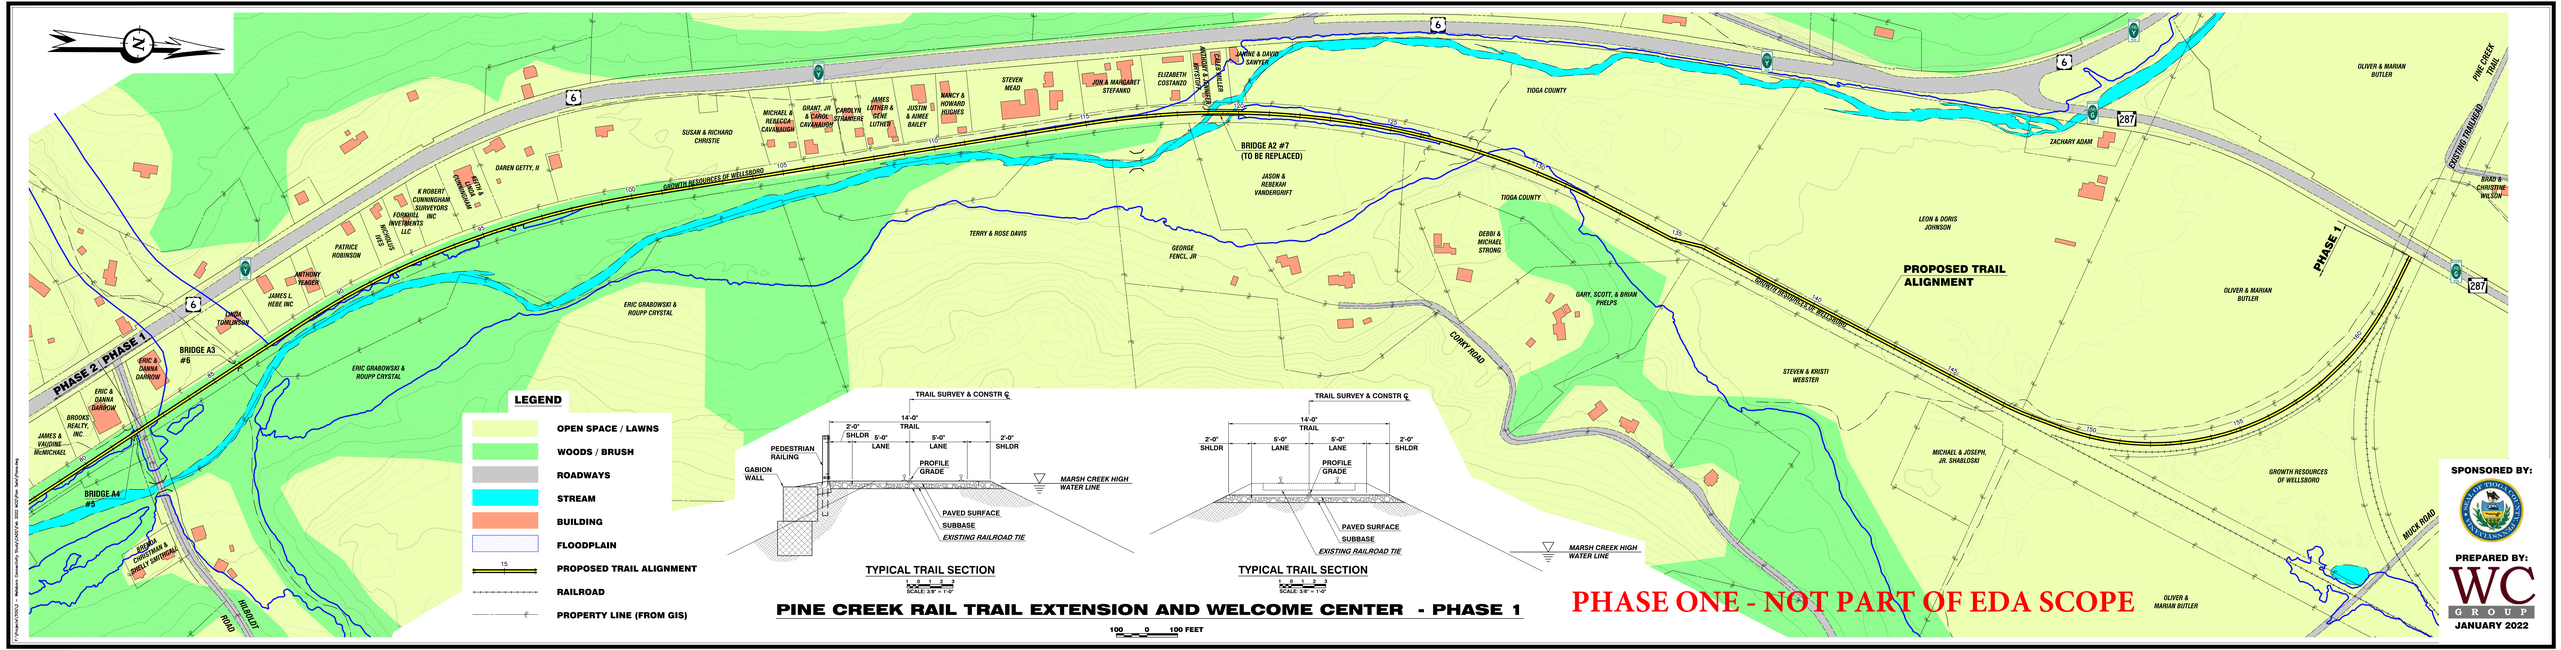
N
6
287
PHASE 2
PHASE 1
BRIDGE A3 #6
BRIDGE A4 #5
BRIDGE A2 #7 (TO BE REPLACED)
PROPOSED TRAIL ALIGNMENT
EXISTING TRAILHEAD
PINE CREEK TRAIL
CORRY ROAD
MUCK ROAD
HALBLAT ROAD
GROWTH RESOURCES OF WELLSBORO
TIOGA COUNTY
SUSAN & RICHARD CHRISTIE
MICHAEL & REBECCA CAVANAUGH
GRANT, JR & CAROL CAVANAUGH
CAROLYN STAMERE
JAMES LUTHER & GENE LUTHER
JUSTIN & AIMEE BAILEY
NANCY & HOWARD HUGHES
STEVEN MEAD
JON & MARGARET STEFANKO
ELIZABETH COSTANZO
JAYNE & DAVID SAWYER
DAREN GETTY, II
K ROBERT CUNNINGHAM SURVEYORS INC
FORSHILL INVESTMENTS LLC
PATRICE ROBINSON
ANTHONY YEAGER
JAMES L HEBE INC
TONDA TOWNSHON
ERIC & DANNA DARROW
BROOKS REALTY, INC.
JAMES & VAUDINE McMICHAEL
ERIC GRABOWSKI & ROUPP CRYSTAL
TERRY & ROSE DAVIS
GEORGE FENCL, JR
JASON & REBEKAH VANDERHORFT
DEBBI & MICHAEL STRONG
GARY, SCOTT, & BRIAN PHELPS
STEVEN & KRISTI WEBSTER
MICHAEL & JOSEPH, JR. SHABLOSKI
LEON & DORIS JOHNSON
ZACHARY ADAM
OLIVER & MARIAN BUTLER
BRAD & CHRISTINE WILSON
LEGEND
OPEN SPACE / LAWNS
WOODS / BRUSH
ROADWAYS
STREAM
BUILDING
FLOODPLAIN
PROPOSED TRAIL ALIGNMENT
RAILROAD
PROPERTY LINE (FROM GIS)
TRAIL SURVEY & CONSTR ℄
14'-0" TRAIL
2'-0" SHLDR
5'-0" LANE
5'-0" LANE
2'-0" SHLDR
PEDESTRIAN RAILING
GABION WALL
PROFILE GRADE
MARSH CREEK HIGH WATER LINE
PAVED SURFACE
SUBBASE
EXISTING RAILROAD TIE
TYPICAL TRAIL SECTION
SCALE: 3/8" = 1'-0"
PINE CREEK RAIL TRAIL EXTENSION AND WELCOME CENTER - PHASE 1
100 0 100 FEET
PHASE ONE - NOT PART OF EDA SCOPE
SPONSORED BY:
PREPARED BY:
WC GROUP
JANUARY 2022